CONSTRUCTION LEGEND

- CONCRETE CURB & GUTTER
- B648 CONCRETE CURB & GUTTER
- BITUMINOUS TRAIL
- CONCRETE WALK
- CONCRETE MEDIAN
- LANDSCAPED MEDIAN
- CONCRETE PAVERS
- MILL AND OVERLAY
- PEDESTRIAN CURB RAMP
- PERMANENT EASEMENT
- TE — TEMPORARY EASEMENT
- DE — DRAINAGE EASEMENT
- WE — WALL EASEMENT
- CONSTRUCTION LIMITS

STREET RADII			
RADIUS	ALIGNMENT	STATION	LOCATION
25'	℄ CL101-1	118+24.20	48.5' LT
25'	℄ CL101-1	118+98.22	48.5' LT
25'	℄ CL101-1	119+49.30	48.5' RT
25'	℄ CL101-1	120+23.31	48.5' RT
30'	℄ CL101-1	122+75.36	53.50' LT
30'	℄ CL101-REV	123+06.32	53.50' LT
30'	℄ CL101-REV	124+94.58	53.50' LT
30'	℄ CL101-REV	125+81.37	53.50' LT
30'	℄ BREEZY	66+96.11	43.00' LT
30'	℄ BREEZY	67+60.16	43.00' LT

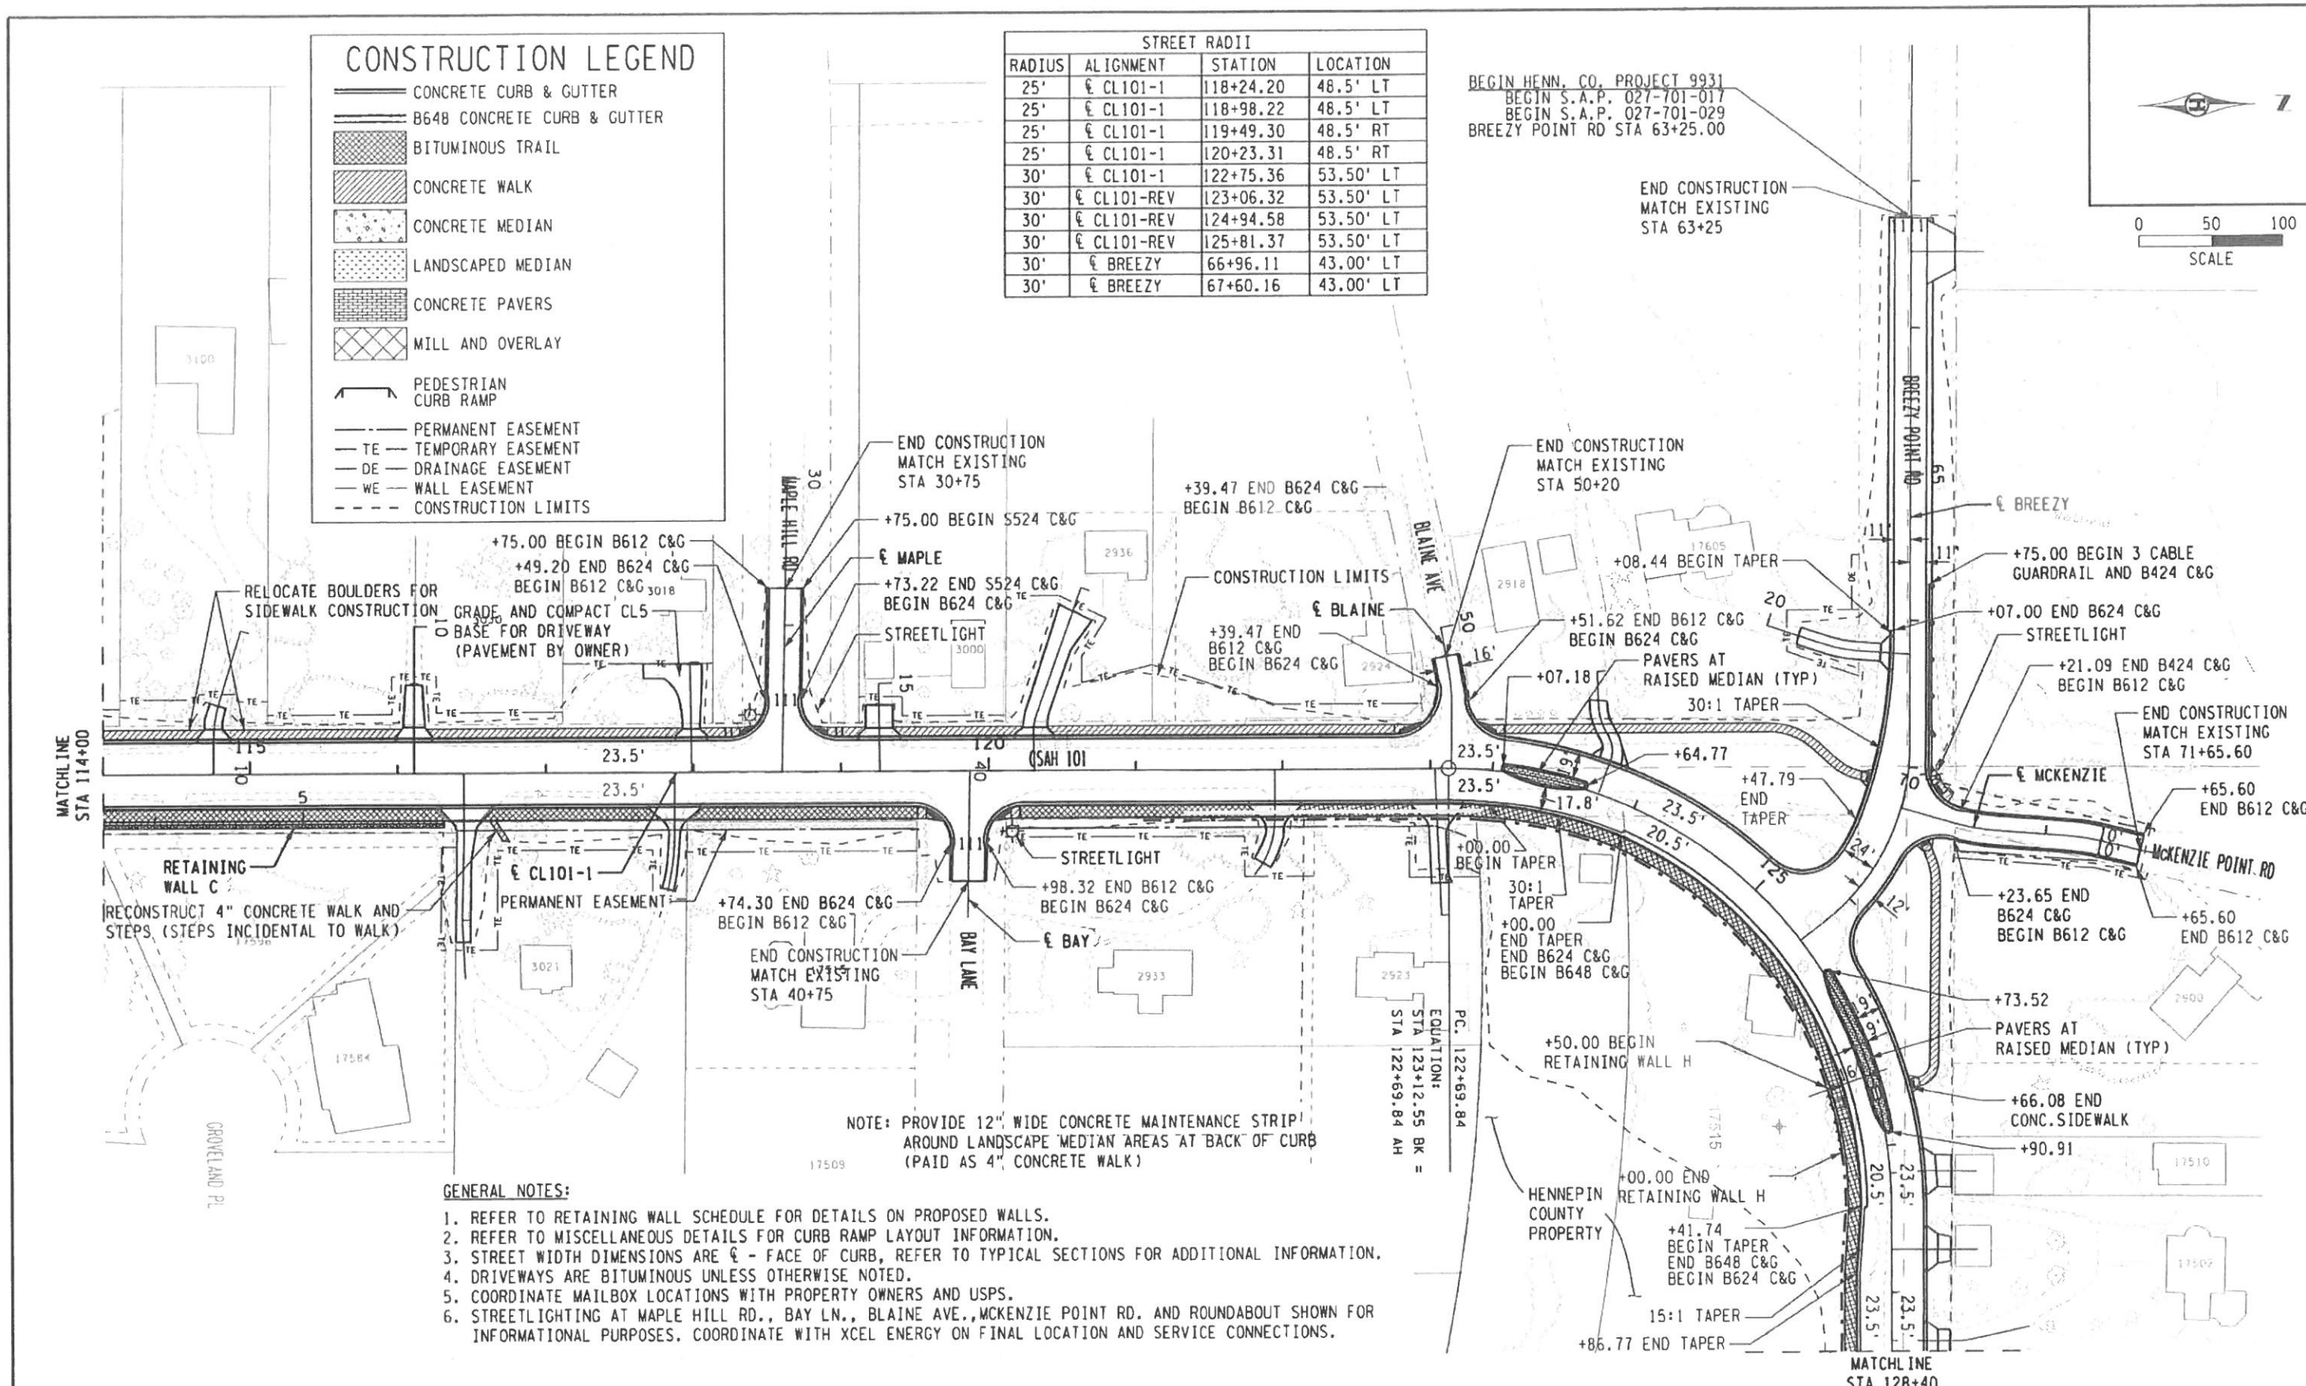

GENERAL NOTES:

1. REFER TO RETAINING WALL SCHEDULE FOR DETAILS ON PROPOSED WALLS.
2. REFER TO MISCELLANEOUS DETAILS FOR CURB RAMP LAYOUT INFORMATION.
3. STREET WIDTH DIMENSIONS ARE ℄ - FACE OF CURB, REFER TO TYPICAL SECTIONS FOR ADDITIONAL INFORMATION.
4. DRIVEWAYS ARE BITUMINOUS UNLESS OTHERWISE NOTED.
5. COORDINATE MAILBOX LOCATIONS WITH PROPERTY OWNERS AND USPS.
6. STREETLIGHTING AT MAPLE HILL RD., BAY LN., BLAINE AVE.,MCKENZIE POINT RD. AND ROUNDABOUT SHOWN FOR INFORMATIONAL PURPOSES. COORDINATE WITH XCEL ENERGY ON FINAL LOCATION AND SERVICE CONNECTIONS.

Hennepin

I HEREBY CERTIFY THAT THIS PLAN WAS PREPARED BY ME OR UNDER MY DIRECT SUPERVISION AND THAT I AM A DULY LICENSED ENGINEER UNDER THE LAWS OF THE STATE OF MINNESOTA.

GREGORY S. BROWN, PROFESSIONAL ENGINEER	22814	5/29/15
	LICENSE NO.	DATE

DESIGN BY:	KTY
CAD BY:	KTY
CHECKED BY:	GSB
LAST REVISION:	5/29/2015

CONSTRUCTION PLAN

C.S.A.H. 101 / HENNEPIN COUNTY PROJECT 9931
S.A.P. 027-701-017, S.A.P. 142-020-044
S.A.P. 027-701-029

SHEET 188 / 463

CD9931.cp02H.dgn User:gina.merth 6/17/2015 \\MPLSCLUSTER502\Hex\31810464\03.Civil\Plan.Sht\30mph 300ft Curve Plan Sheet-05-29-2015\CD9931.cp02H.dgn